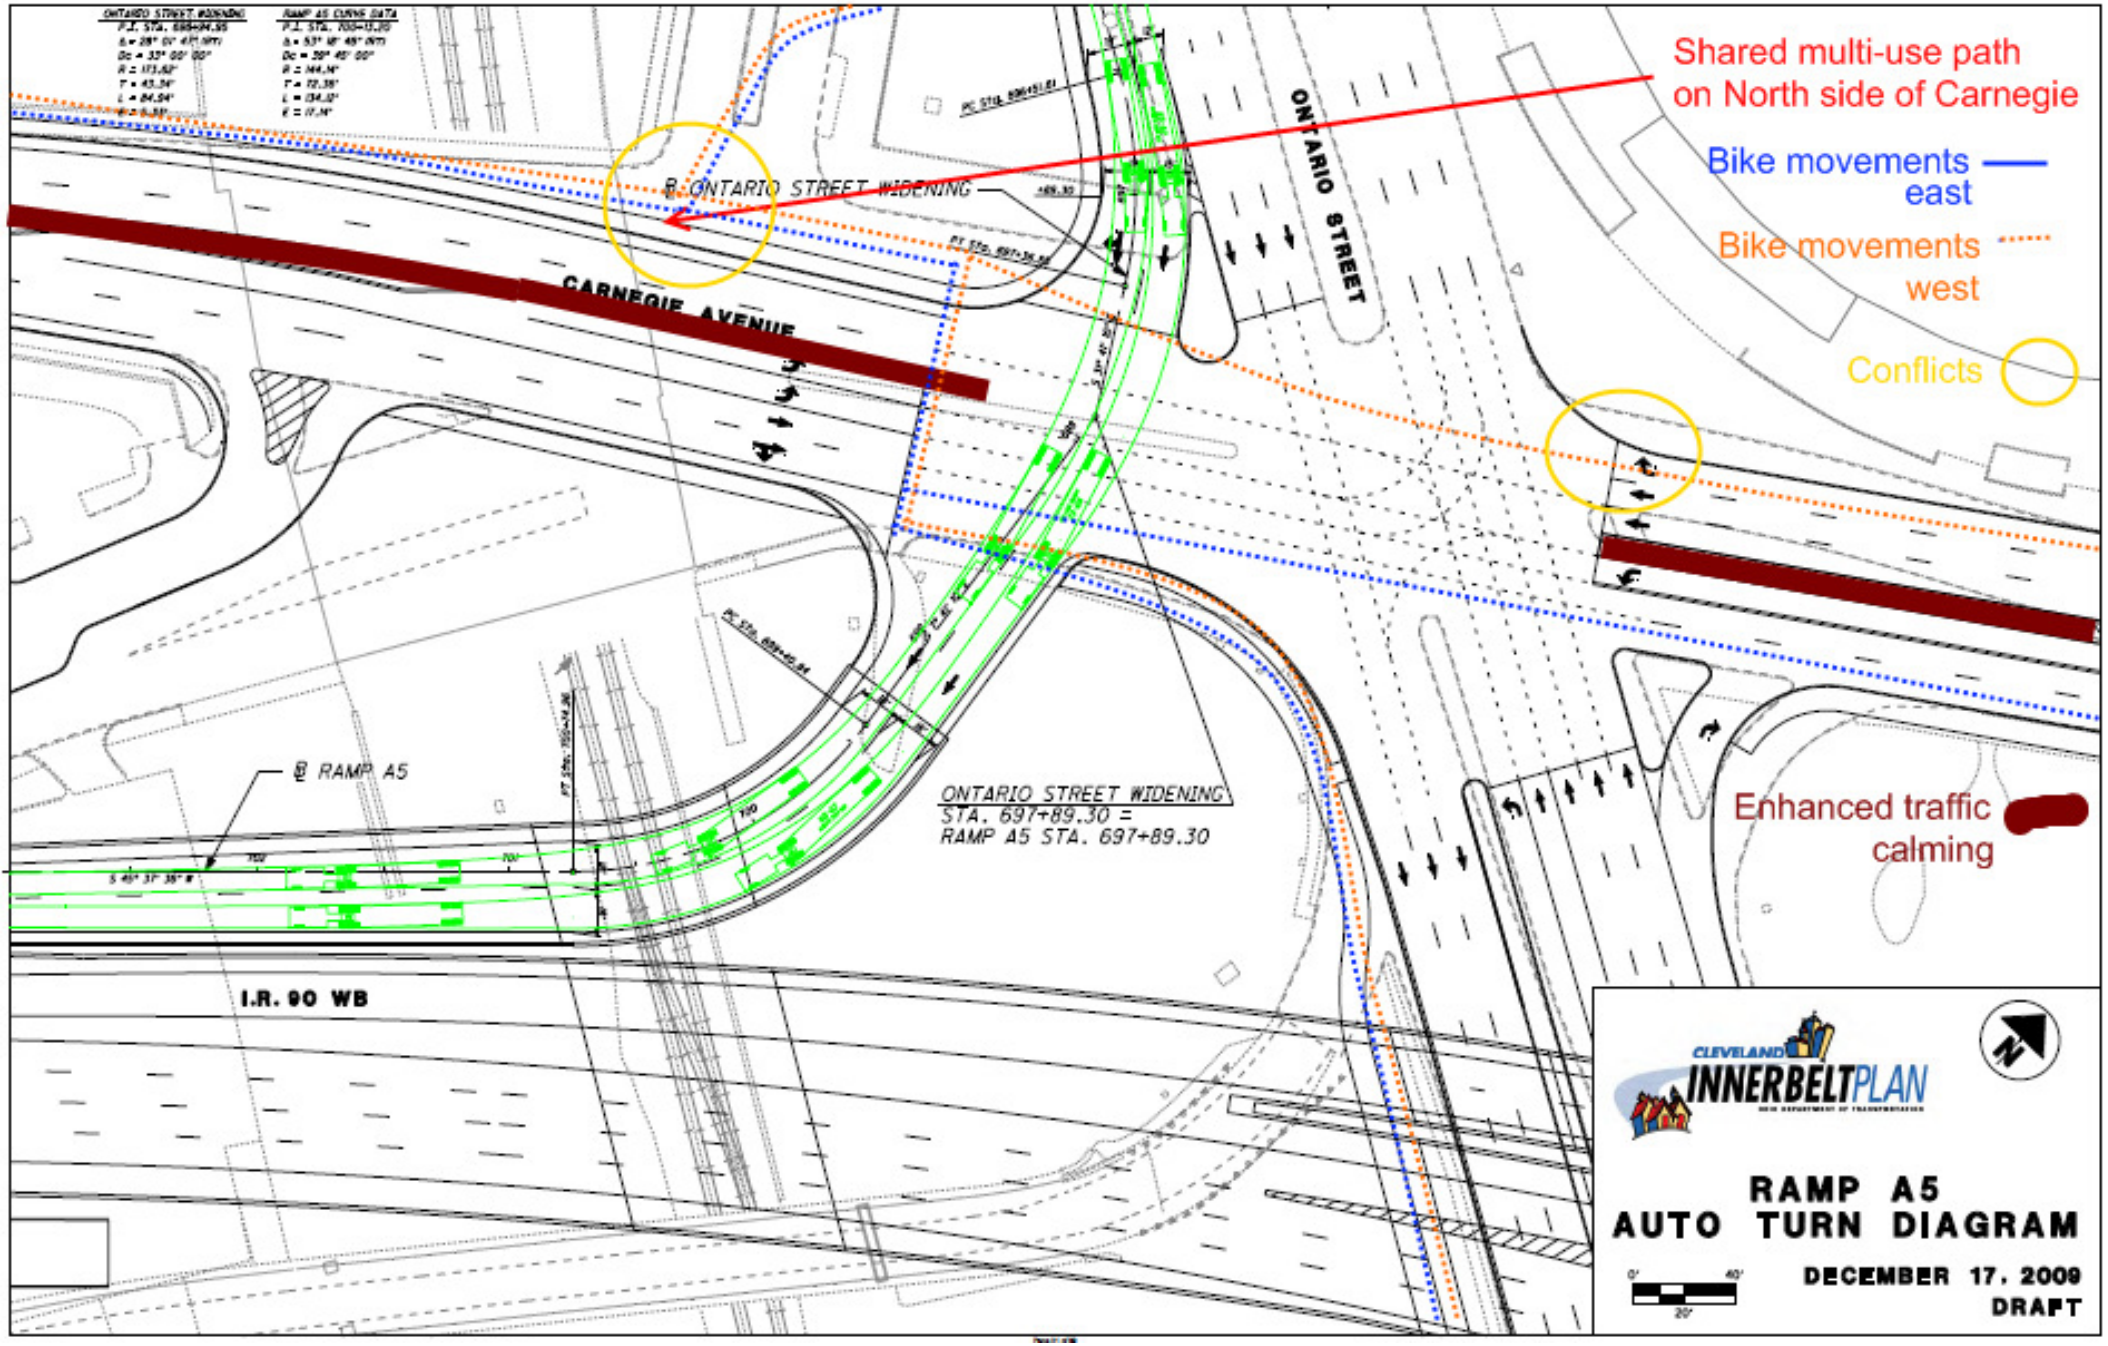
Shared multi-use path on North side of Carnegie
Bike movements east
Bike movements west
Conflicts
Enhanced traffic calming
ONTARIO STREET
CARNEGIE AVENUE
ONTARIO STREET WIDENING
ONTARIO STREET WIDENING STA. 697+89.30 = RAMP A5 STA. 697+89.30
RAMP A5
I.R. 90 WB
CLEVELAND INNERBELT PLAN
RAMP A5
AUTO TURN DIAGRAM
DECEMBER 17, 2009
DRAFT